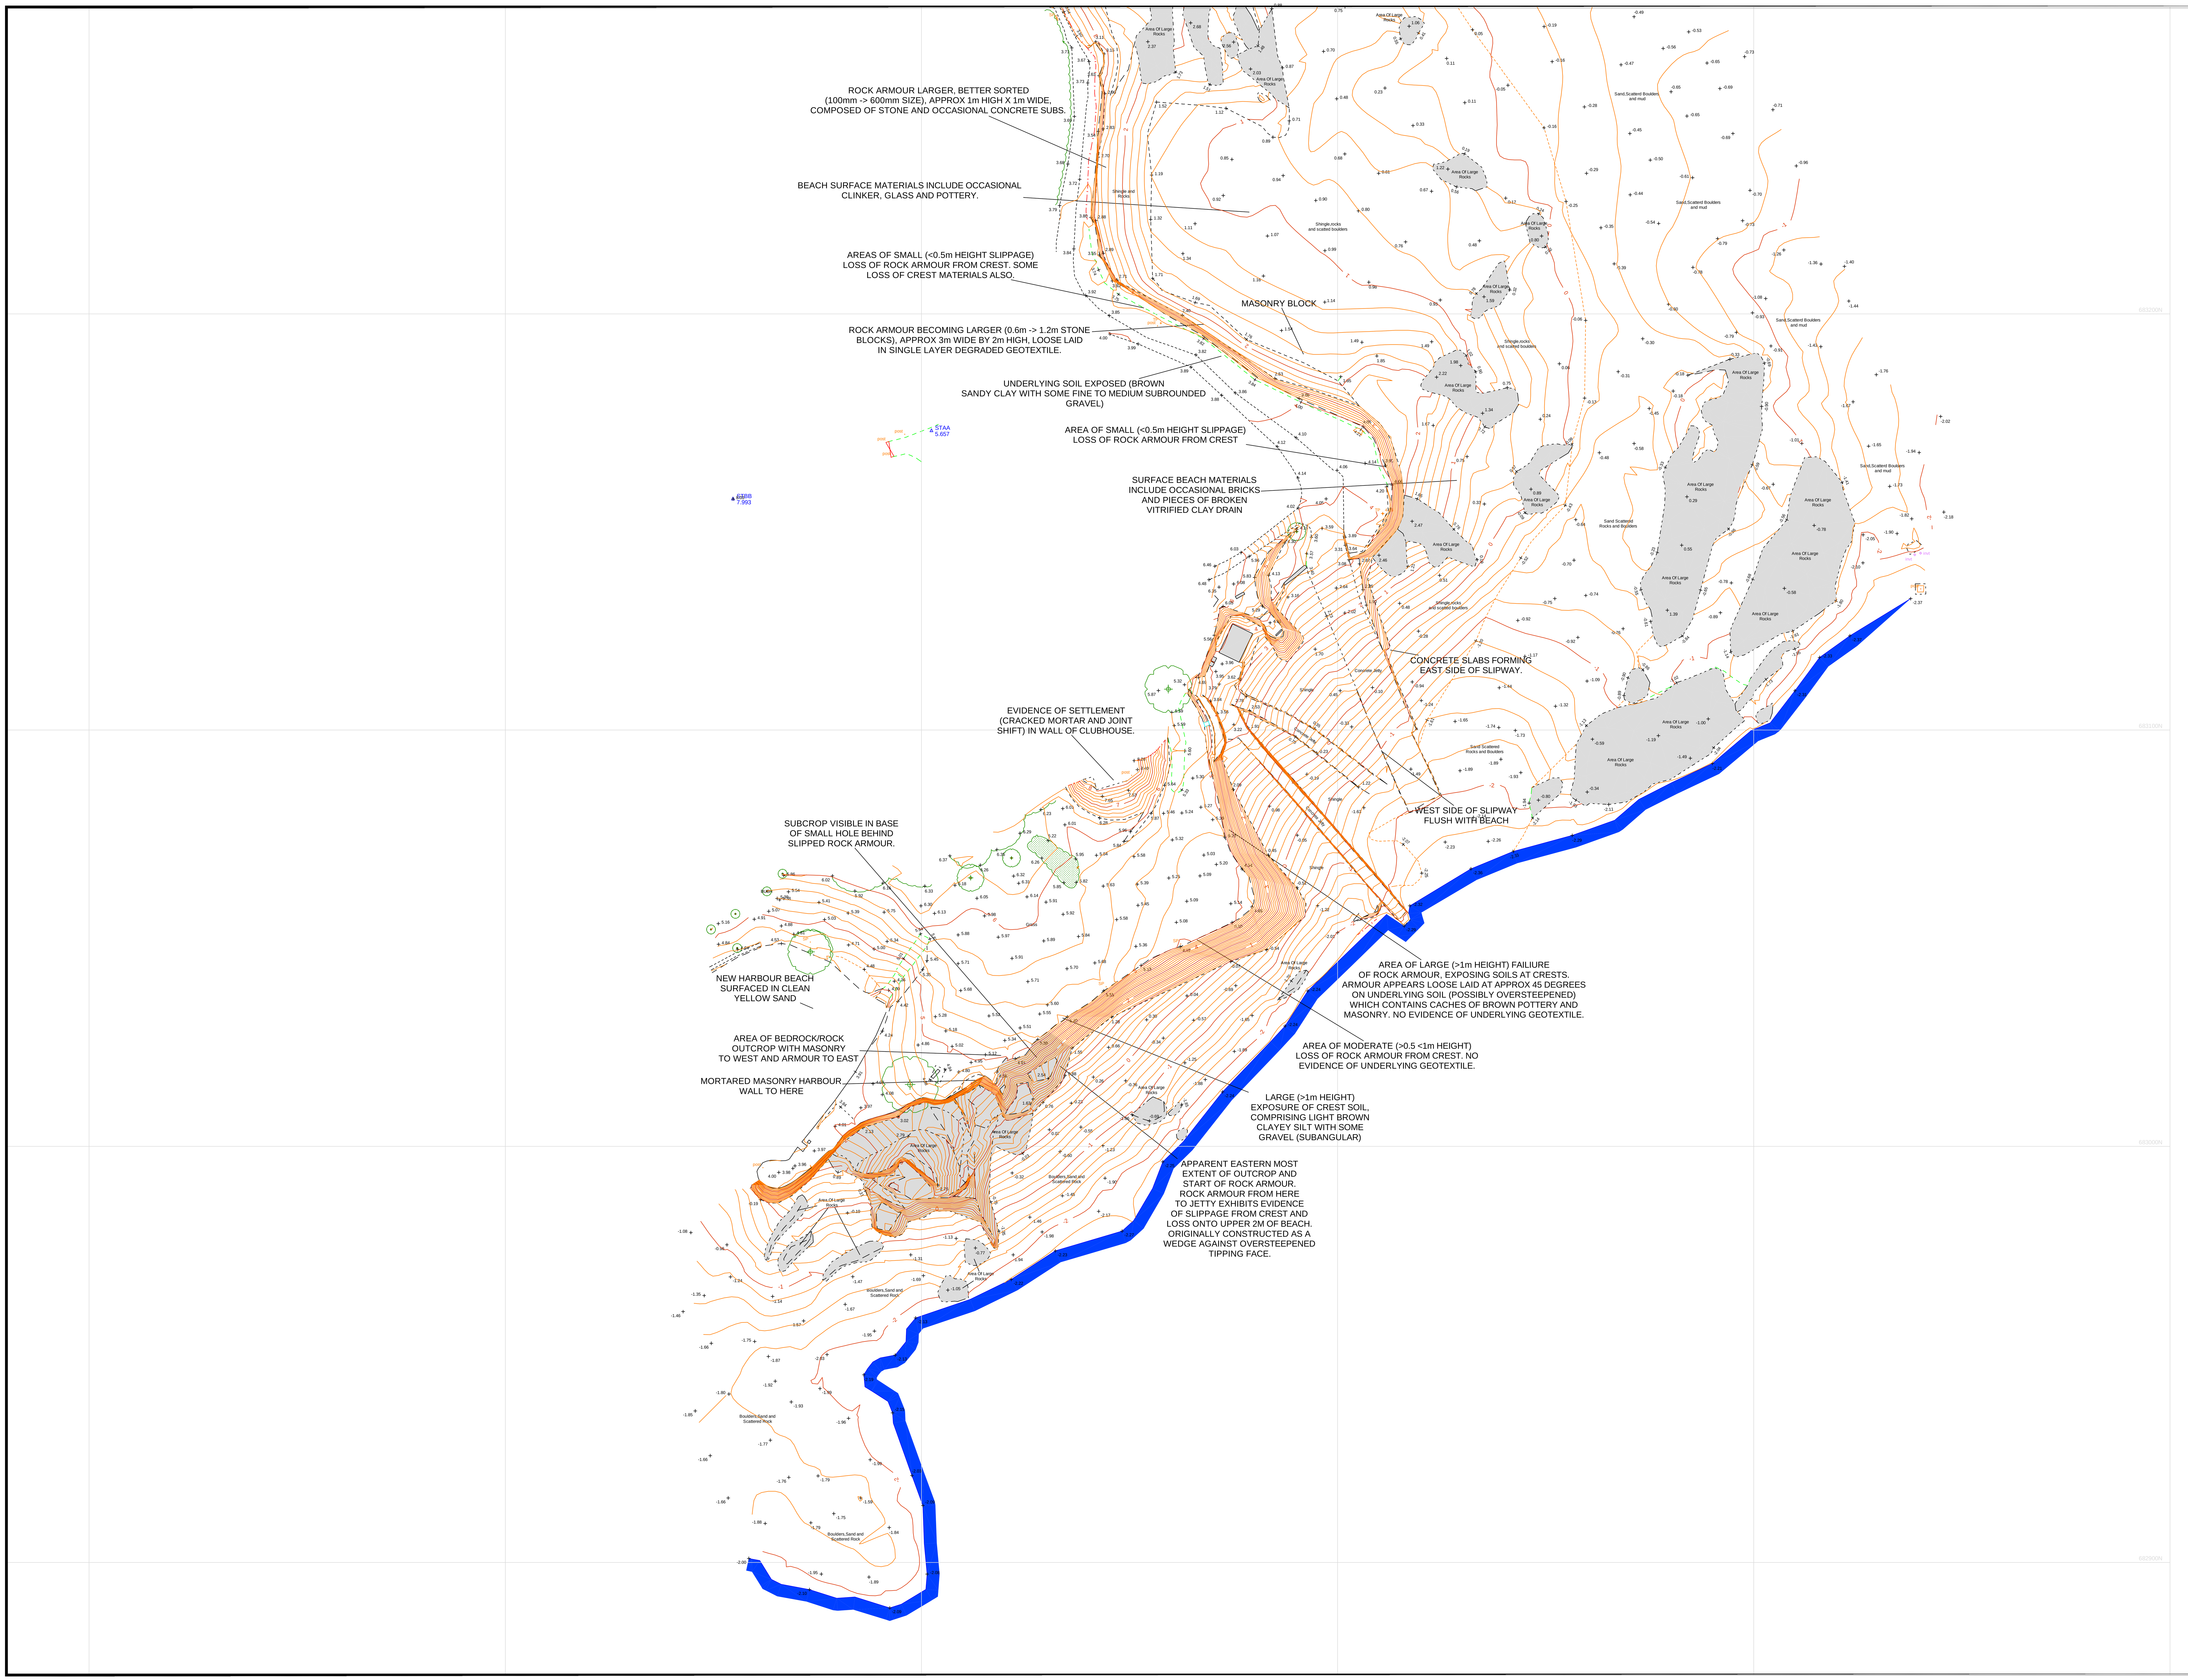

North

Station	Eastings	Northings	Level
STAA	316402.394	683171.900	5.657
STBB	316354.724	683155.517	7.993

This survey has been orientated / graphically fitted to the Ordnance Survey (O.S.) digital tile. This is to show the survey in context with its surroundings.

Although O.S. Coordinates are shown on this plan the grid is to be treated as arbitrary.

No scale factor has been applied to the survey therefore the coordinates shown are not true O.S. Coordinates.

Please refer to Survey Station Coordinate Table above to enable correct establishment of the on-site grid used.

COMMENTS

This plan should only be used for its original purpose. SV Surveying Ltd accepts no responsibility for this plan if supplied to any party other than the original client.

All dimensions / levels should be checked on site prior to design and construction.

Drainage information (where applicable) has been visually inspected from the surface and therefore should be treated as approximate only.

Tree information (where applicable) has been surveyed from ground level and therefore should be treated as approximate only.

Legend:

Building Canopy / Overhang		Trig	Trig Pillar
Buildings / walls		Ridg	Ridge Level
Kerb line		Eave	Eave Level
Concrete edge		DPC	Dpc Level
Centre Line		FL	Floor Level
Barrier		Soff	Soffit Level
Hedge		T/Bo	Control Box
Security Fence		LP	Lamp Post
Panel Fence		SP	Sign Post
Open Fence		post	Post
Overhead Powerline		FS	Flag Staff
Chambers		Mrk	Gas Marker
Survey Station & Name		EP	Electric Post
Bench Mark		TP	Telegraph Post
Temporary Bench Mark		invt	Pipe Invert
Tree / Sapling		GU	Gully
Area Of Undergrowth		RP	Rodding Point
Gate		BT	Bt Cover
IC	Inspection chamber	CO	Cover Unknown
CL	Cover level	EC	Electricity Cover
IL	Invert level	FH	Fire Hydrant
Inv ⌀0.25	Pipe invert (diameter)	GAS	Gas Cover
Gy	Gully	SV	Stop Valve
Bg	Back Gully	TV	Tv Cover
MH	Manhole	WM	Water Meter
		BB	Bellisha Beacon
		bol	Bollard
		BS	Bus Stop
		ER	Earthing Rod
		Box	Post Box
		MS	Mile Stone
		TL	Traffic Light
		GV	Gas Valve
		peg	Peg

Rev	Date	Description	Drawn	Q.Ref.
REV	DATE	DESCRIPTION	DRAWN	Q_NO.
REV	DATE	DESCRIPTION	DRAWN	Q_NO.
SV SURVEYING

LAND SURVEYS + COMPUTER MODELLING
BUILDING SURVEYS + SITE ENGINEERING

SV SURVEYING LTD
76B MARKET STREET
ASHBY-DE-LA-ZOUCH
LEICESTERSHIRE
LE65 1AP

Tel 01530 560837
Fax 01530 560123
Email: steve@svsurveying.co.uk
www.svsurveying.co.uk

Project
AMEC DALGETY BAY

Drawing
TOPOGRAPHIC SITE SURVEY

Scales	Drawn/Paper Size
1 : 500	SWB/A0
Survey Date	Drawing No
24/01/2012	11133-11-03a

DO NOT SCALE

(c) Copyright SV Surveying Ltd 2012.